A3.
AP LOC ~~PLAN~~.
APLOC

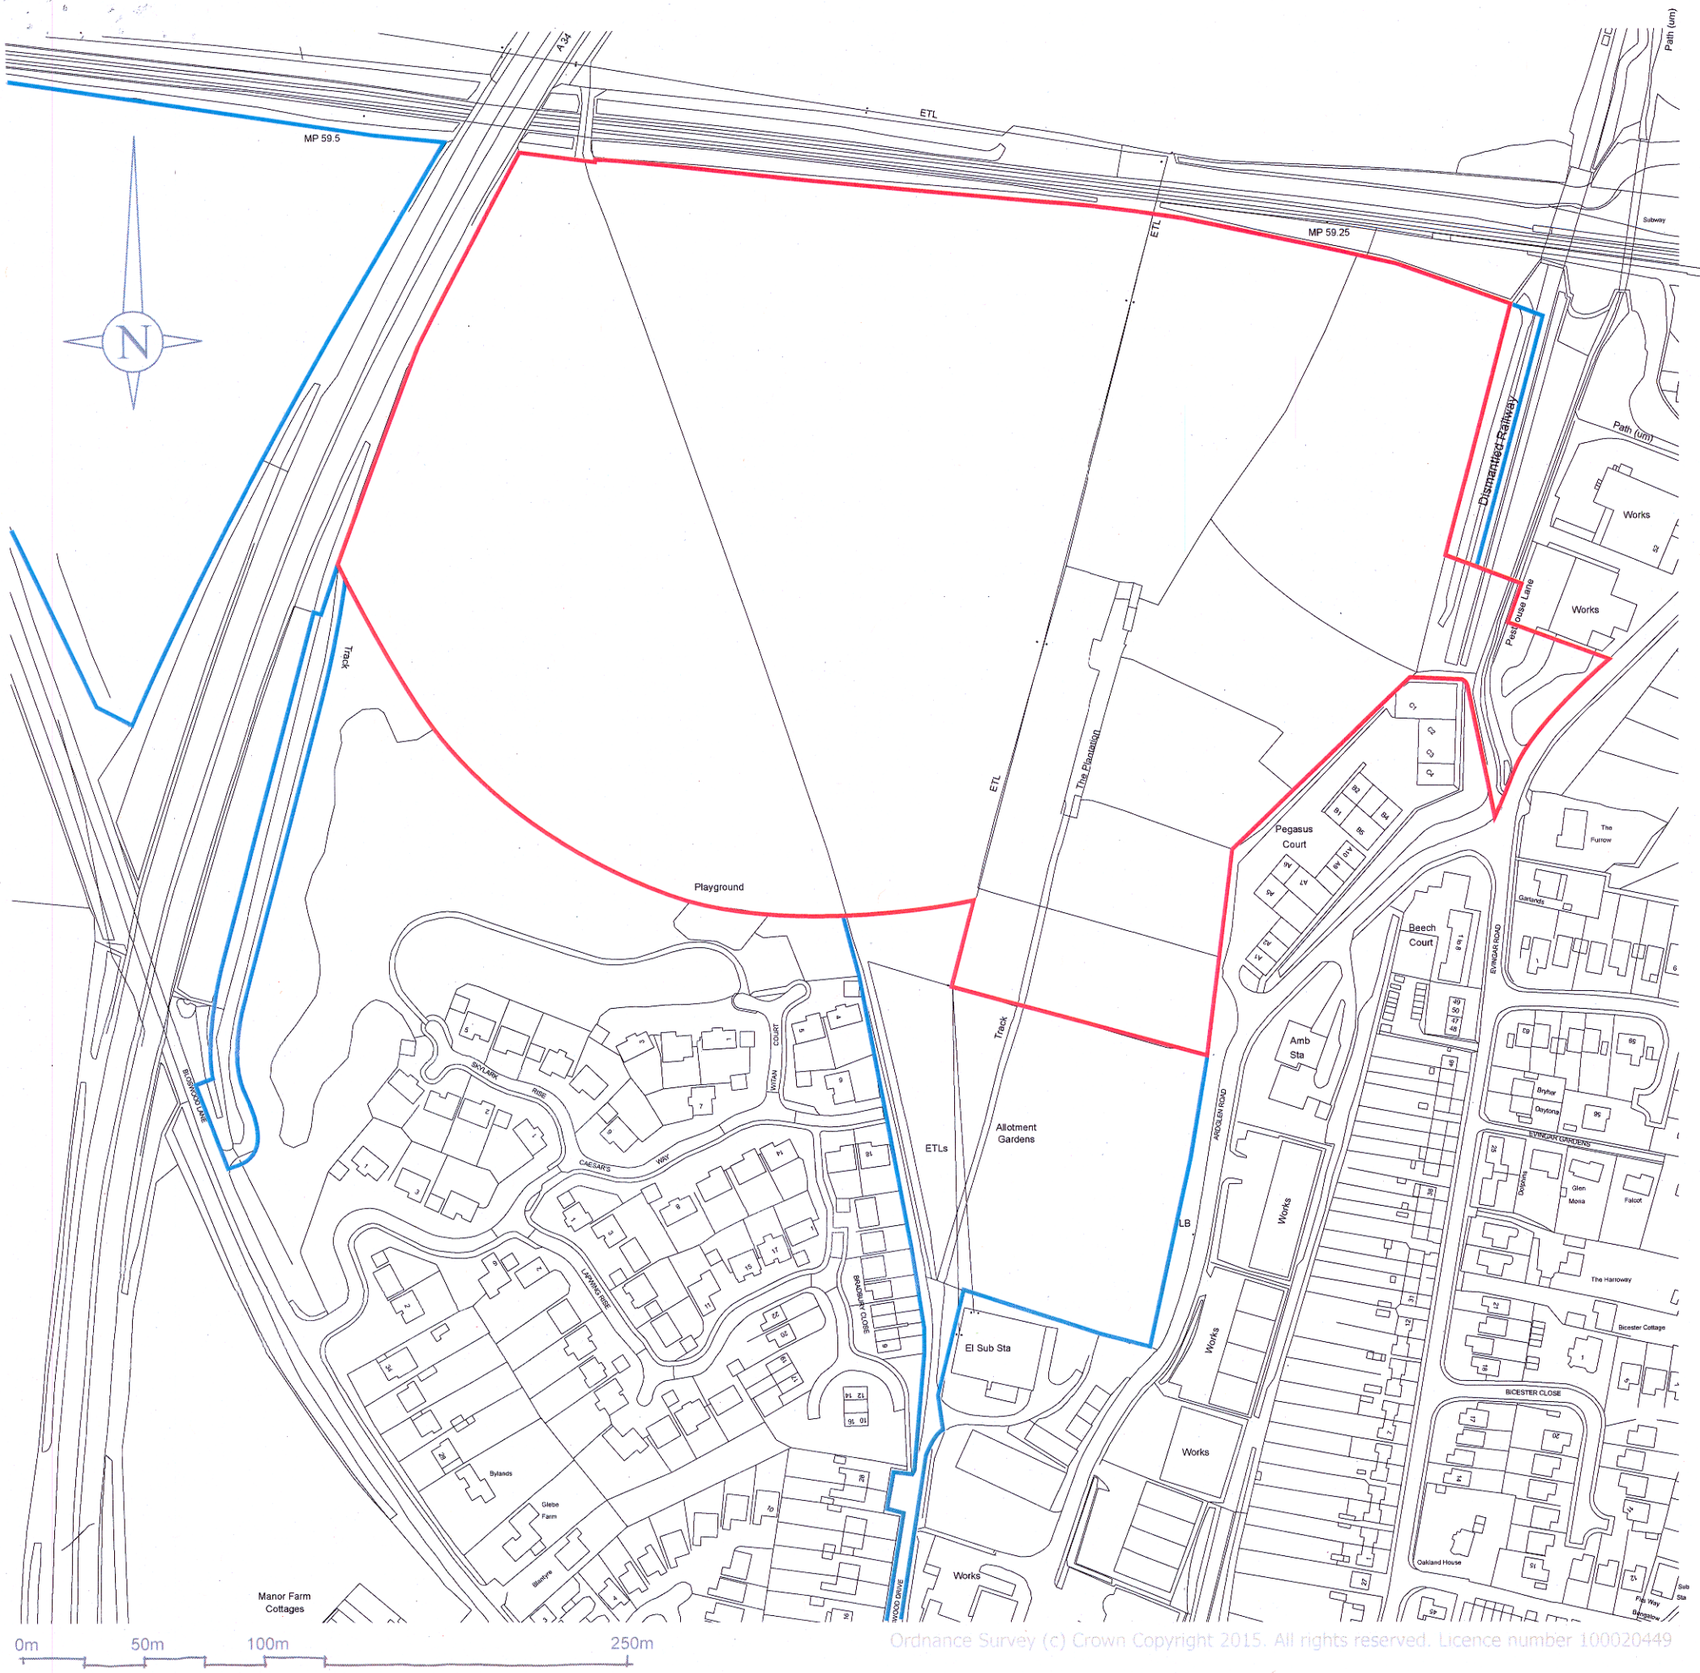

Ordnance Survey (c) Crown Copyright 2015. All rights reserved. Licence number 100020449

AMENDED PLAN

BASINGSTOKE & DEANE BOROUGH COUNCIL
17 SEP 2015
DEVELOPMENT CONTROL

15/02912/OUT

CLIENT:
The Hospital of St Cross & Almshouse of Noble Poverty

PROJECT:
Land to the north-west of Whitchurch

DRAWING:
Site Location Plan

SCALE: 1/2500 @ A3 DWG No : 1839/PO1

DATE: August 2015 REV: B

PRO VISION
PLANNING & DESIGN

Grosvenor Court, Winchester Road, Ampfield, Winchester, SO51 9BD
Tel: 01794 368 698 Fax: 01794 368 637 email: admin@pvprojects.com

St Mary's House, 40 London Road, Newbury, RG14 1LA
Tel: 01635 40184 Fax: 01635 41459 email: admin@pvprojects.com